THIS DRAWING, DESIGN, AND/OR SPECIFICATION CONTAINS PROPRIETARY INFORMATION AND REMAINS THE PROPERTY OF GUARDIAR. ALL INTELLECTUAL PROPERTY (INCUDING, WITHOUT LIMITATION, ALL COPYRIGHT AND DESIGN RIGHTS) AND PROPRIETARY RIGHTS TO ALL INFORMATION AND/OR TECHNICAL DATA CONTAINED ON THIS DRAWING BELONGS TO GUARDIAR. THE DRAWING MUST BE MAINTAINED BY YOU, THE RECIPIENT, IN STRICT CONFIDENCE. THIS DRAWING IS NOT TO BE DISCLOSED OR REPRODUCED, IN WHOLE OR IN PART, DIRECTLY OR INDIRECTLY, IN ANY MANNER WHATSOEVER, WITHOUT THE EXPRESS WRITTEN CONSENT OF GUARDIAR USA, LLC AND IT SHALL BE RETURNED UPON REQUEST. ALL RIGHTS RESERVED.

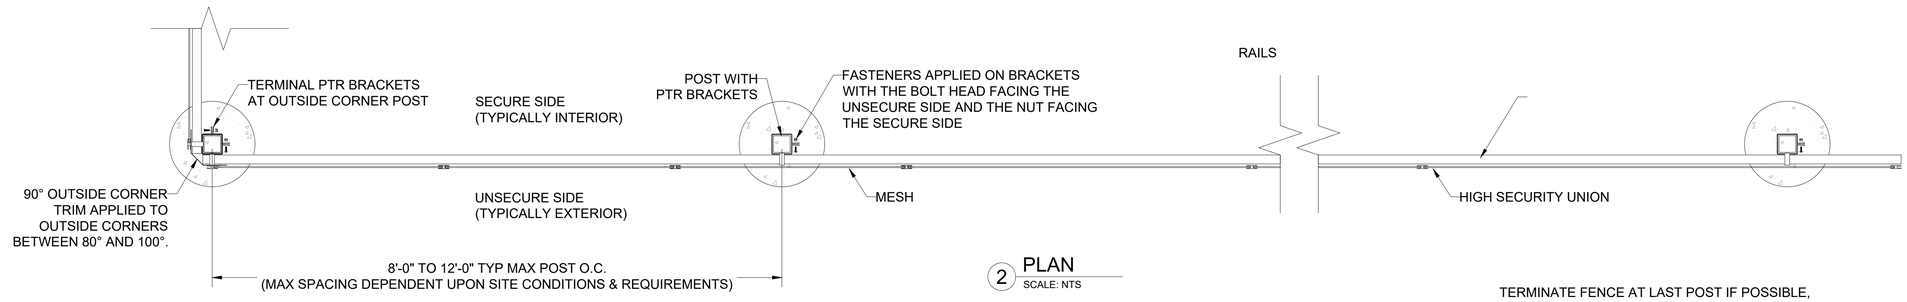

2 PLAN
SCALE: NTS

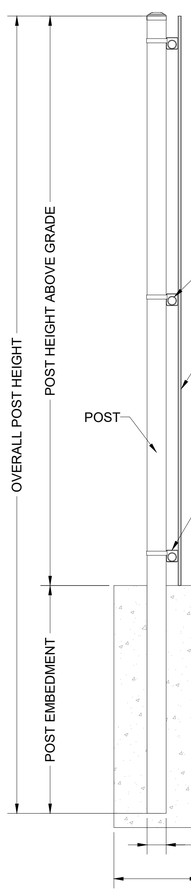

3 SECTION
SCALE: NTS

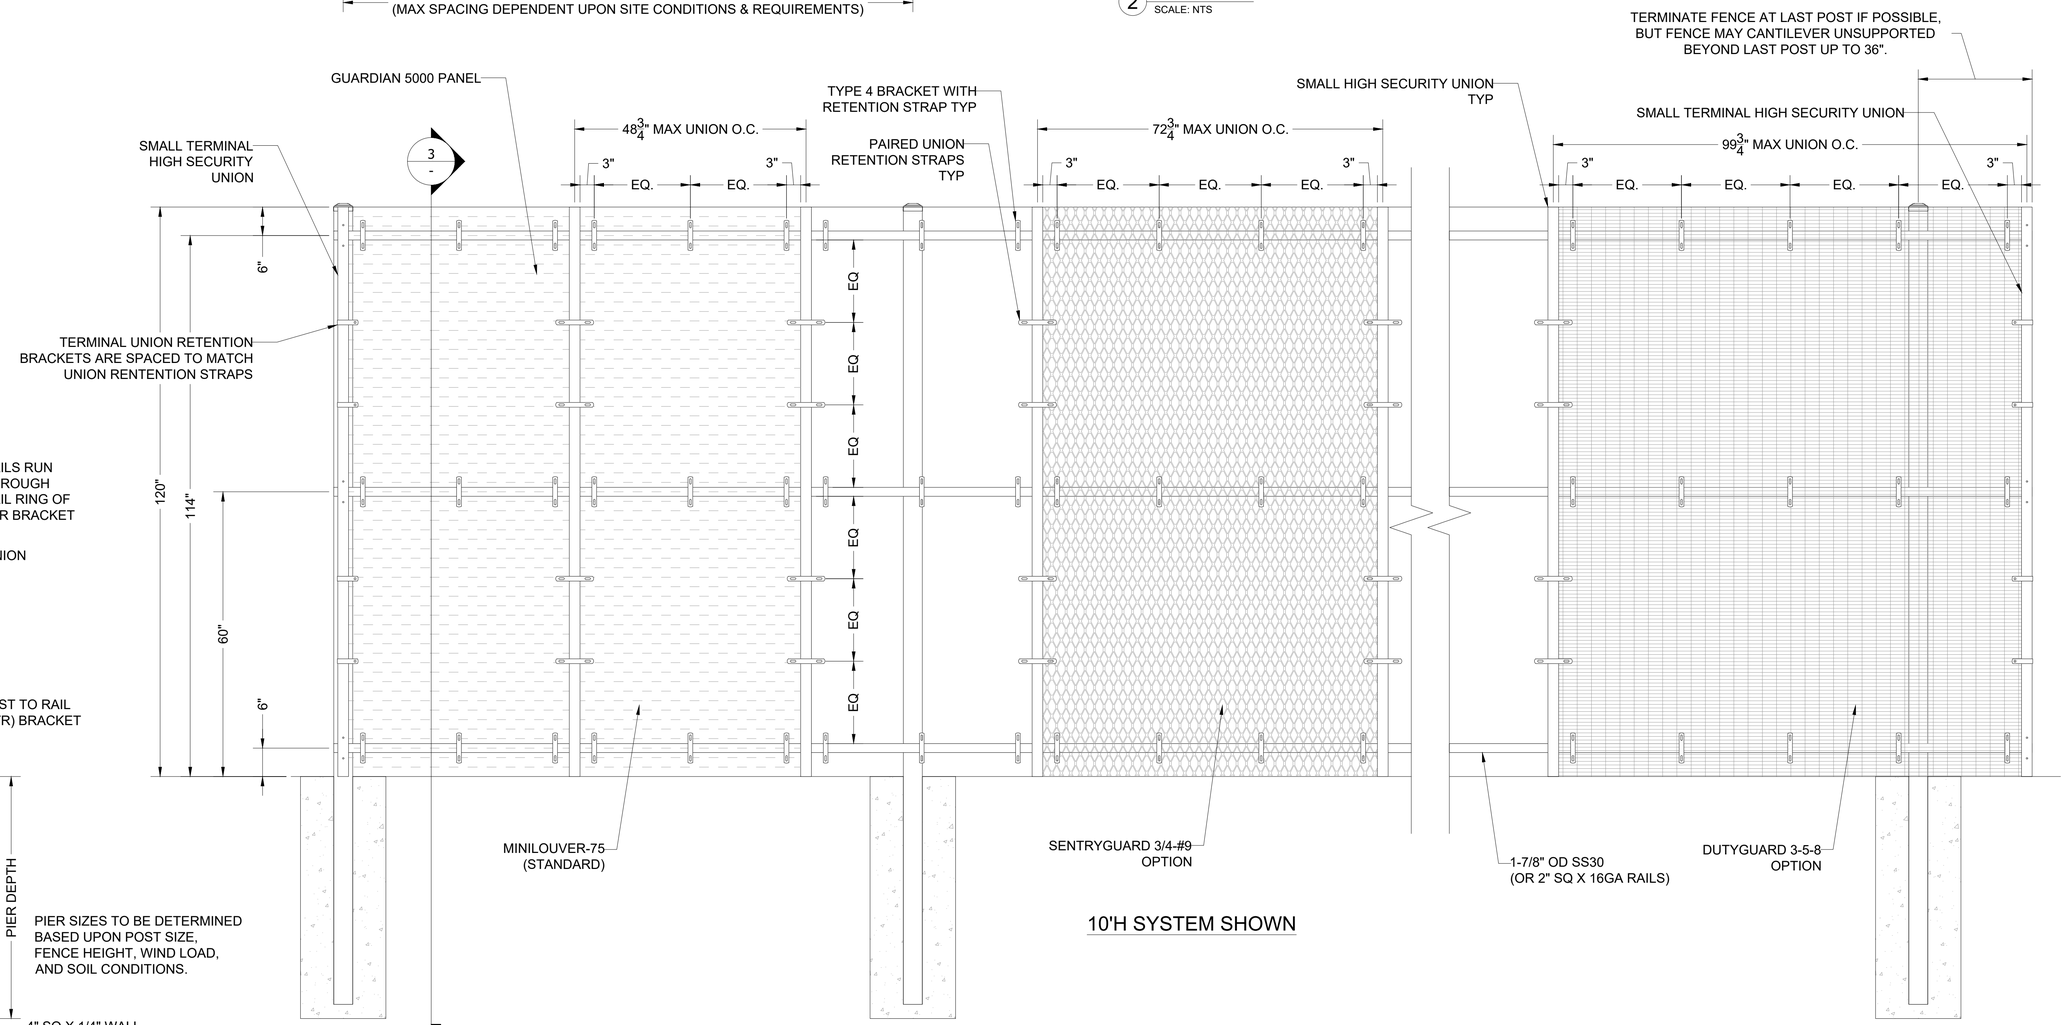

10'H SYSTEM SHOWN

1 GUARDIAN 5000
TYPICAL ELEVATION
SCALE: NTS

DISCLAIMER: DRAWINGS MAY NOT INCLUDE FULL PRODUCT DETAILS AND CAN CHANGE WITHOUT NOTICE.

BETAFENCE
a PRASIDIAD brand
Main: 972-878-7000 Fax: 214-887-4552
3309 S. I-45 ENNIS, TX 75119
www.Guardiar.com

REV	DATE	DESCRIPTION	BY
-	-	-	-
-	-	-	-
-	-	-	-
-	-	-	-
-	-	-	-

GUARDIAN 5000 TYPICAL ELEVATION

MATERIAL SPECIFICATIONS
A36 STEEL: ALL PLATE, ANGLE & CHANNEL
A500 GRADE B: ALL TUBE STEEL
CONFORMS TO ASTM A653 STANDARD
U.O.N. ALL PRE-GALV. MATL. A653 w/MIN. ZINC COATING WEIGHT 0.60 OZ/FT²

FINISH: HDG OR POWDERCOATED

PROJECT	TYPICAL
CUSTOMER	CLIENT
HS#	HSXXXX
QUOTE#	----
DATE	DRAFTER
14-DEC-18	TJR
REVIEWER	-

SHEET NO.
G5K